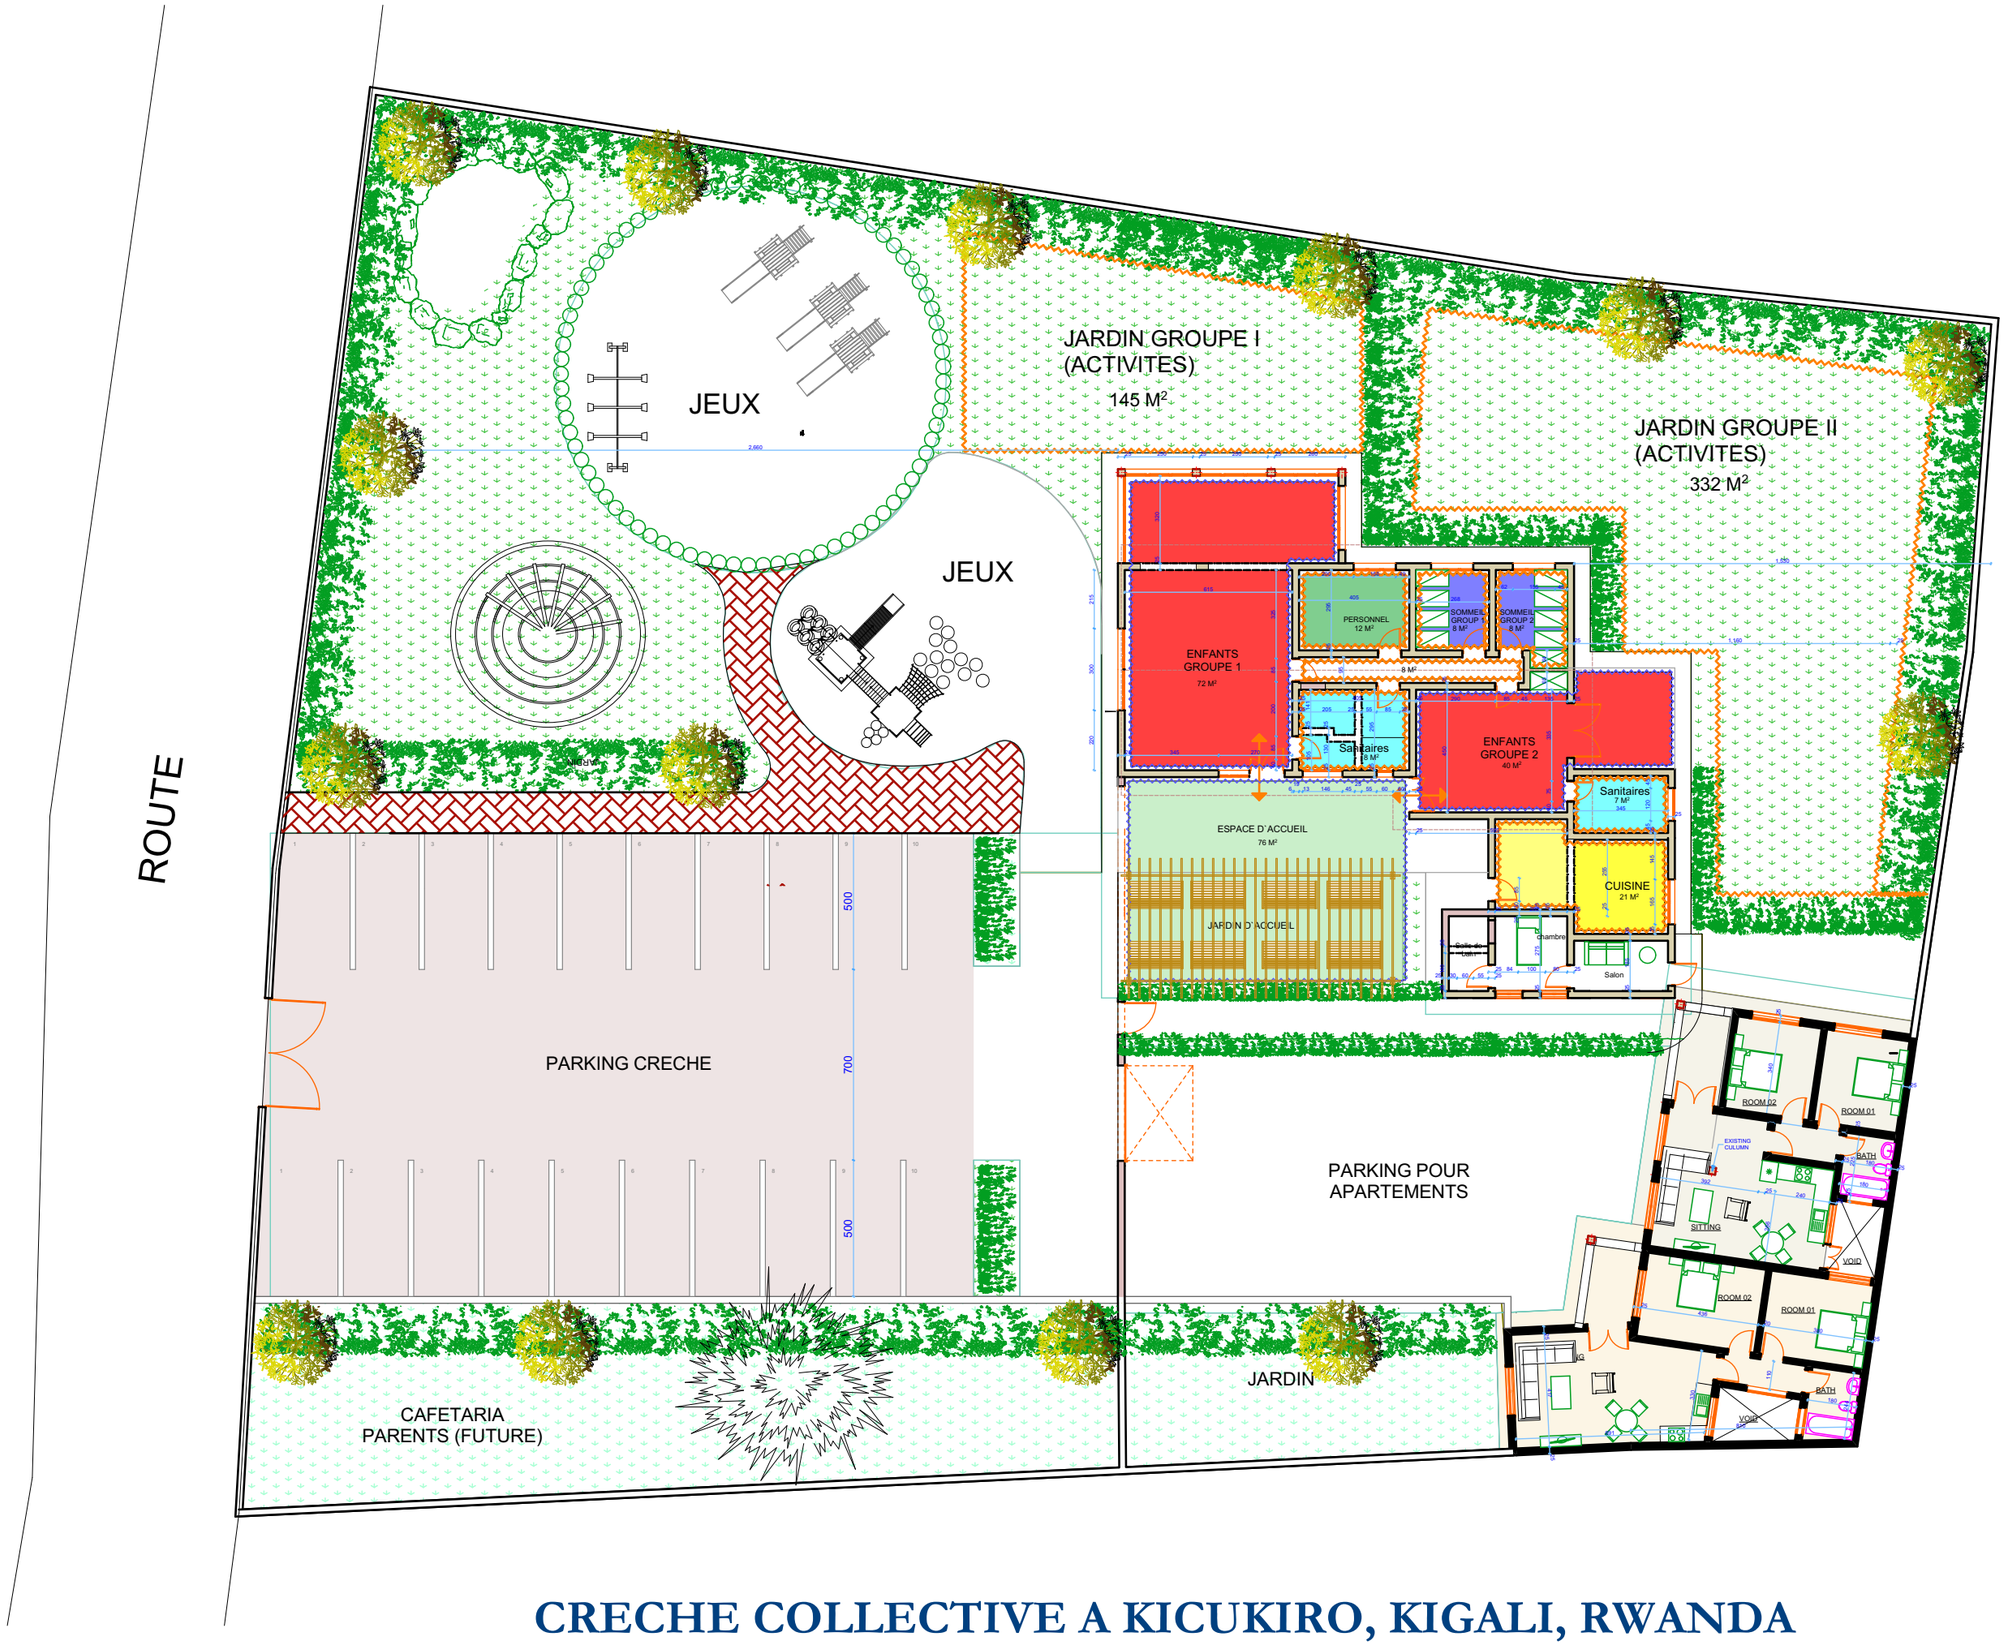

CRECHE COLLECTIVE A KICUKIRO, KIGALI, RWANDA

Arch. Uwizeyimana Straton

Architectural & Urban Solutions
ARCHUS

iCon House,
381 Avenue du Commerce
P.o Box: 5035 Kigali
phone/fax: 250788301129
web: www.archus1.com

TIN № 101374854
Account BK: 040-00487745-84/frw

NOTES

1. All dimensions to be checked on site, written dimensions to be followed in preference to scaled dimensions.
2. All walls less than 200mm thick to be reinforced with hoop iron at every alternate courses
3. All reinforced concrete works to be in accordance with structural engineers details.
4. All sanitary works to be in accordance with M. O. H'S rule and regulations.
5. Where drain passes under building or driveway area, pipe to be of cast iron or encased in 150mm concrete casing.
6. All waste pipes and soil pipes are to be in ducts and the bends to have all cleaning eyes accessible from outside.
7. All internal plaster to be two coats steel float finished.
8. All inspection chambers within building area, driveway and parking to have heavy duty air-tight covers and double sealed.
9. All rainwater downpipes are to be 75mm internal diameter gray pvc casted inside concrete columns to approval.
10. All paintings to be 3 coats
11. Samples of fittings, materials etc to be produced & approved before commencing work.
12. All office windows to have p.c cills, built-in PV Pelmet boxes & timber internal sills.
13. Steel trusses/portal frames, & purlins to be painted with two coats of oil paint over red oxide undercoats.
14. Fire fighting equipements to be provided & installed by Building Fire Consultants where shown on plan.

Client:

Phone/fax: e-mail

Project: CRECHE COLLECTIVE A KICUKIRO, KIGALI, RWANDA

BY	REVISIONS	DATE

Date:	10/02/2015
Scale:	AS NOTED
Drawn by:	M.Nicholas
Checked by:	Arch. US

ALL DESIGNS, IDEAS ARRANGEMENTS AND PLANS INDICATED BY THESE DRAWINGS AND SPECIFICATIONS ARE THE PROPERTY AND COPYRIGHT OF ARCHUS. AND SHALL NEITHER BE USED ON ANY OTHER WORK NOR BE USED BY ANY OTHER PERSON FOR ANY USE WHATSOEVER WITHOUT WRITTEN PERMISSION. WRITTEN DIMENSIONS SHALL TAKE PRECEDENCE OVER SCALED DIMENSIONS AND SHALL BE VERIFIED AT THE SITE. ANY DIMENSIONAL DISCREPANCY SHALL BE BROUGHT TO THE ATTENTION OF THE ARCHITECT PRIOR TO COMMENCEMENT OF WORK